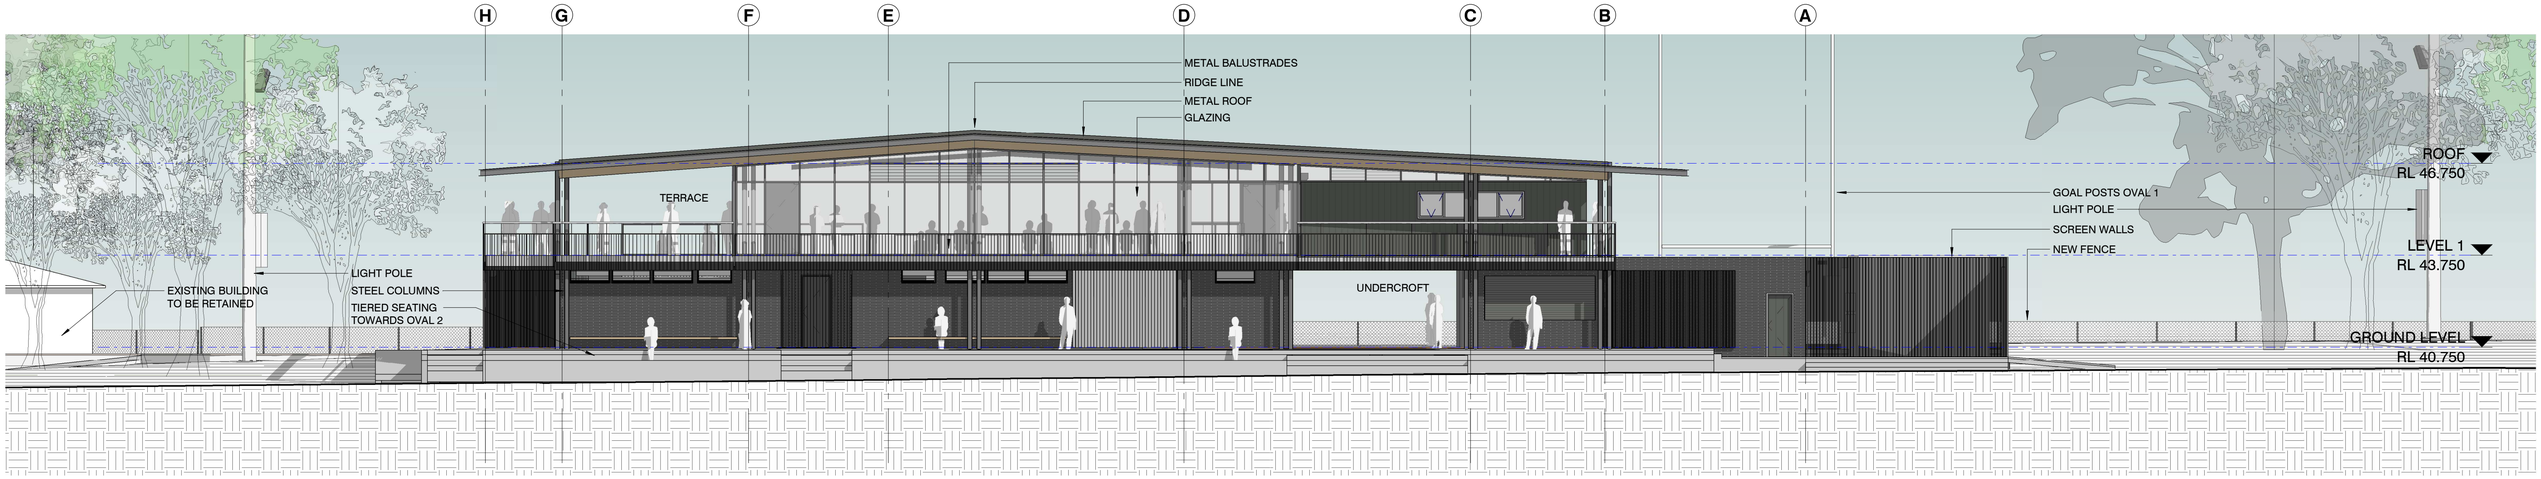

1 SK-21 NORTH ELEVATION

1 : 100

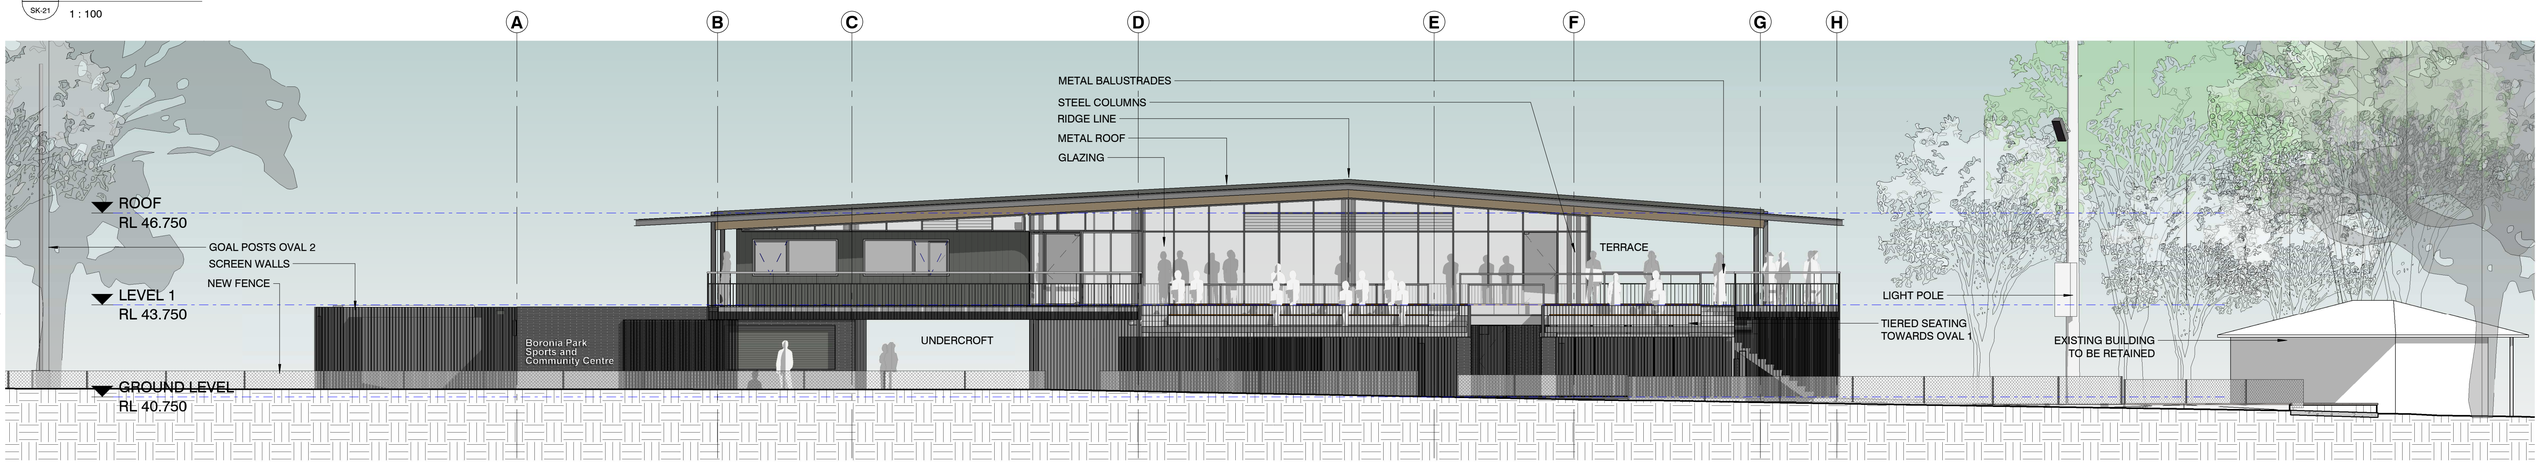

2 SK-21 SOUTH ELEVATION

1 : 100

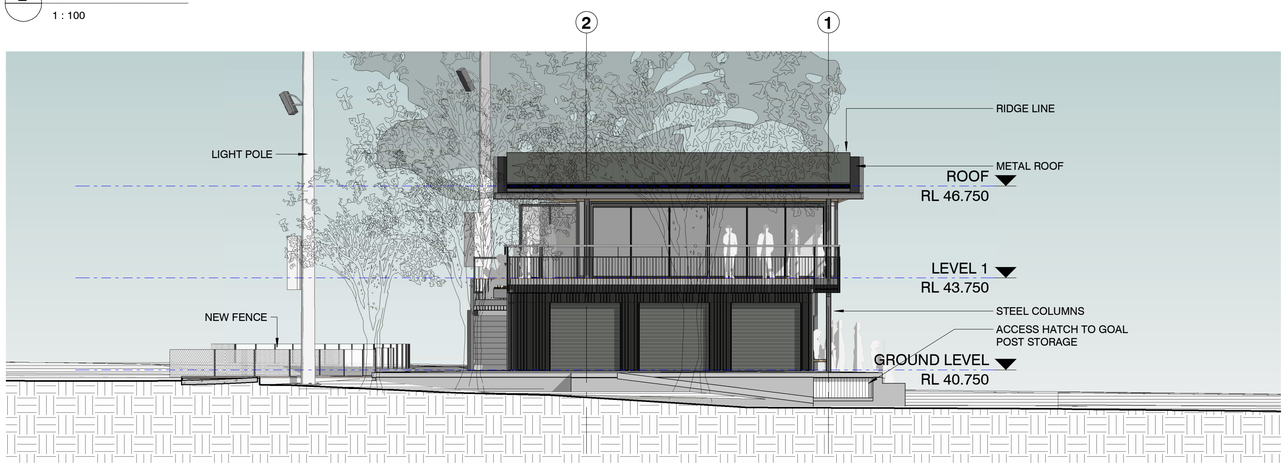

3 SK-21 EAST ELEVATION

1 : 100

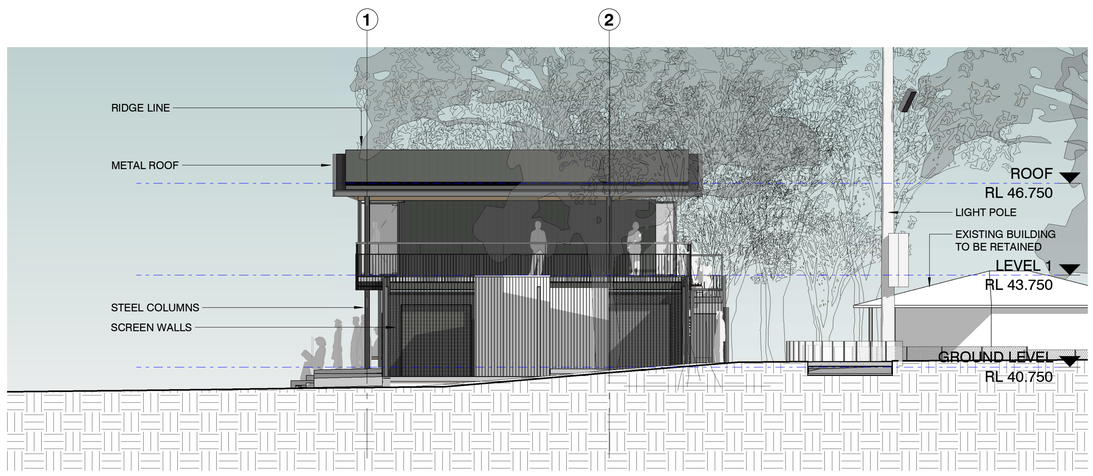

4 SK-21 WEST ELEVATION

1 : 100

ISSUE	DATE	SUBJECT	AUTHORISED
A	13/04/21	FOR INFORMATION	ARH
B	03/05/21	LOWER LEVEL REPLANNED	ARH
C	11/05/21	ISSUED FOR DA REVIEW	LV
D	20/05/21	DRAFT DA FOR REVIEW	ARH
E	24/05/21	DRAFT FOR COMMENT	NK
F	26/05/21	DRAFT FOR COMMENT	ARH
G	15/06/21	DEVELOPMENT APPLICATION	ARH

DATE PRINTED: 16/06/2021 8:49:49 AM

THIS DRAWING SHOULD BE READ IN CONJUNCTION WITH ALL RELEVANT CONTRACTS, SPECIFICATIONS AND DRAWINGS. DIMENSIONS ARE IN MILLIMETRES. LEVELS ARE METRES. DO NOT SCALE OFF DRAWINGS. USE FIGURED DIMENSIONS ONLY. CHECK DIMENSIONS ON SITE. REPORT DISCREPANCIES IMMEDIATELY.

1:100 0 1 2 5m

STATUS
DEVELOPMENT APPLICATION

PROJECT
BORONIA PARK SPORTS AND COMMUNITY FACILITY
PARK ROAD HUNTERS HILL

CLIENT APPROVAL
SIGNED

CLIENT
MUNICIPALITY OF HUNTERS HILL

ARCHITECT
djrd architects

T +612 9319 2955
ABN: 48 942 921 969
Nominated Architects:
Andrew Hipwell 6562
Daniel Beekwilder 6192

63 Myrtle Street
Chippendale NSW 2008
Sydney Australia
djrd.com.au

DRAWN BY	SCALE AT A1	ORIGIN DATE
NK	1 : 100	03/22/21

DESCRIPTION
ELEVATIONS

PROJECT No	DRAWING No	REVISION
20 425	DA-200	G